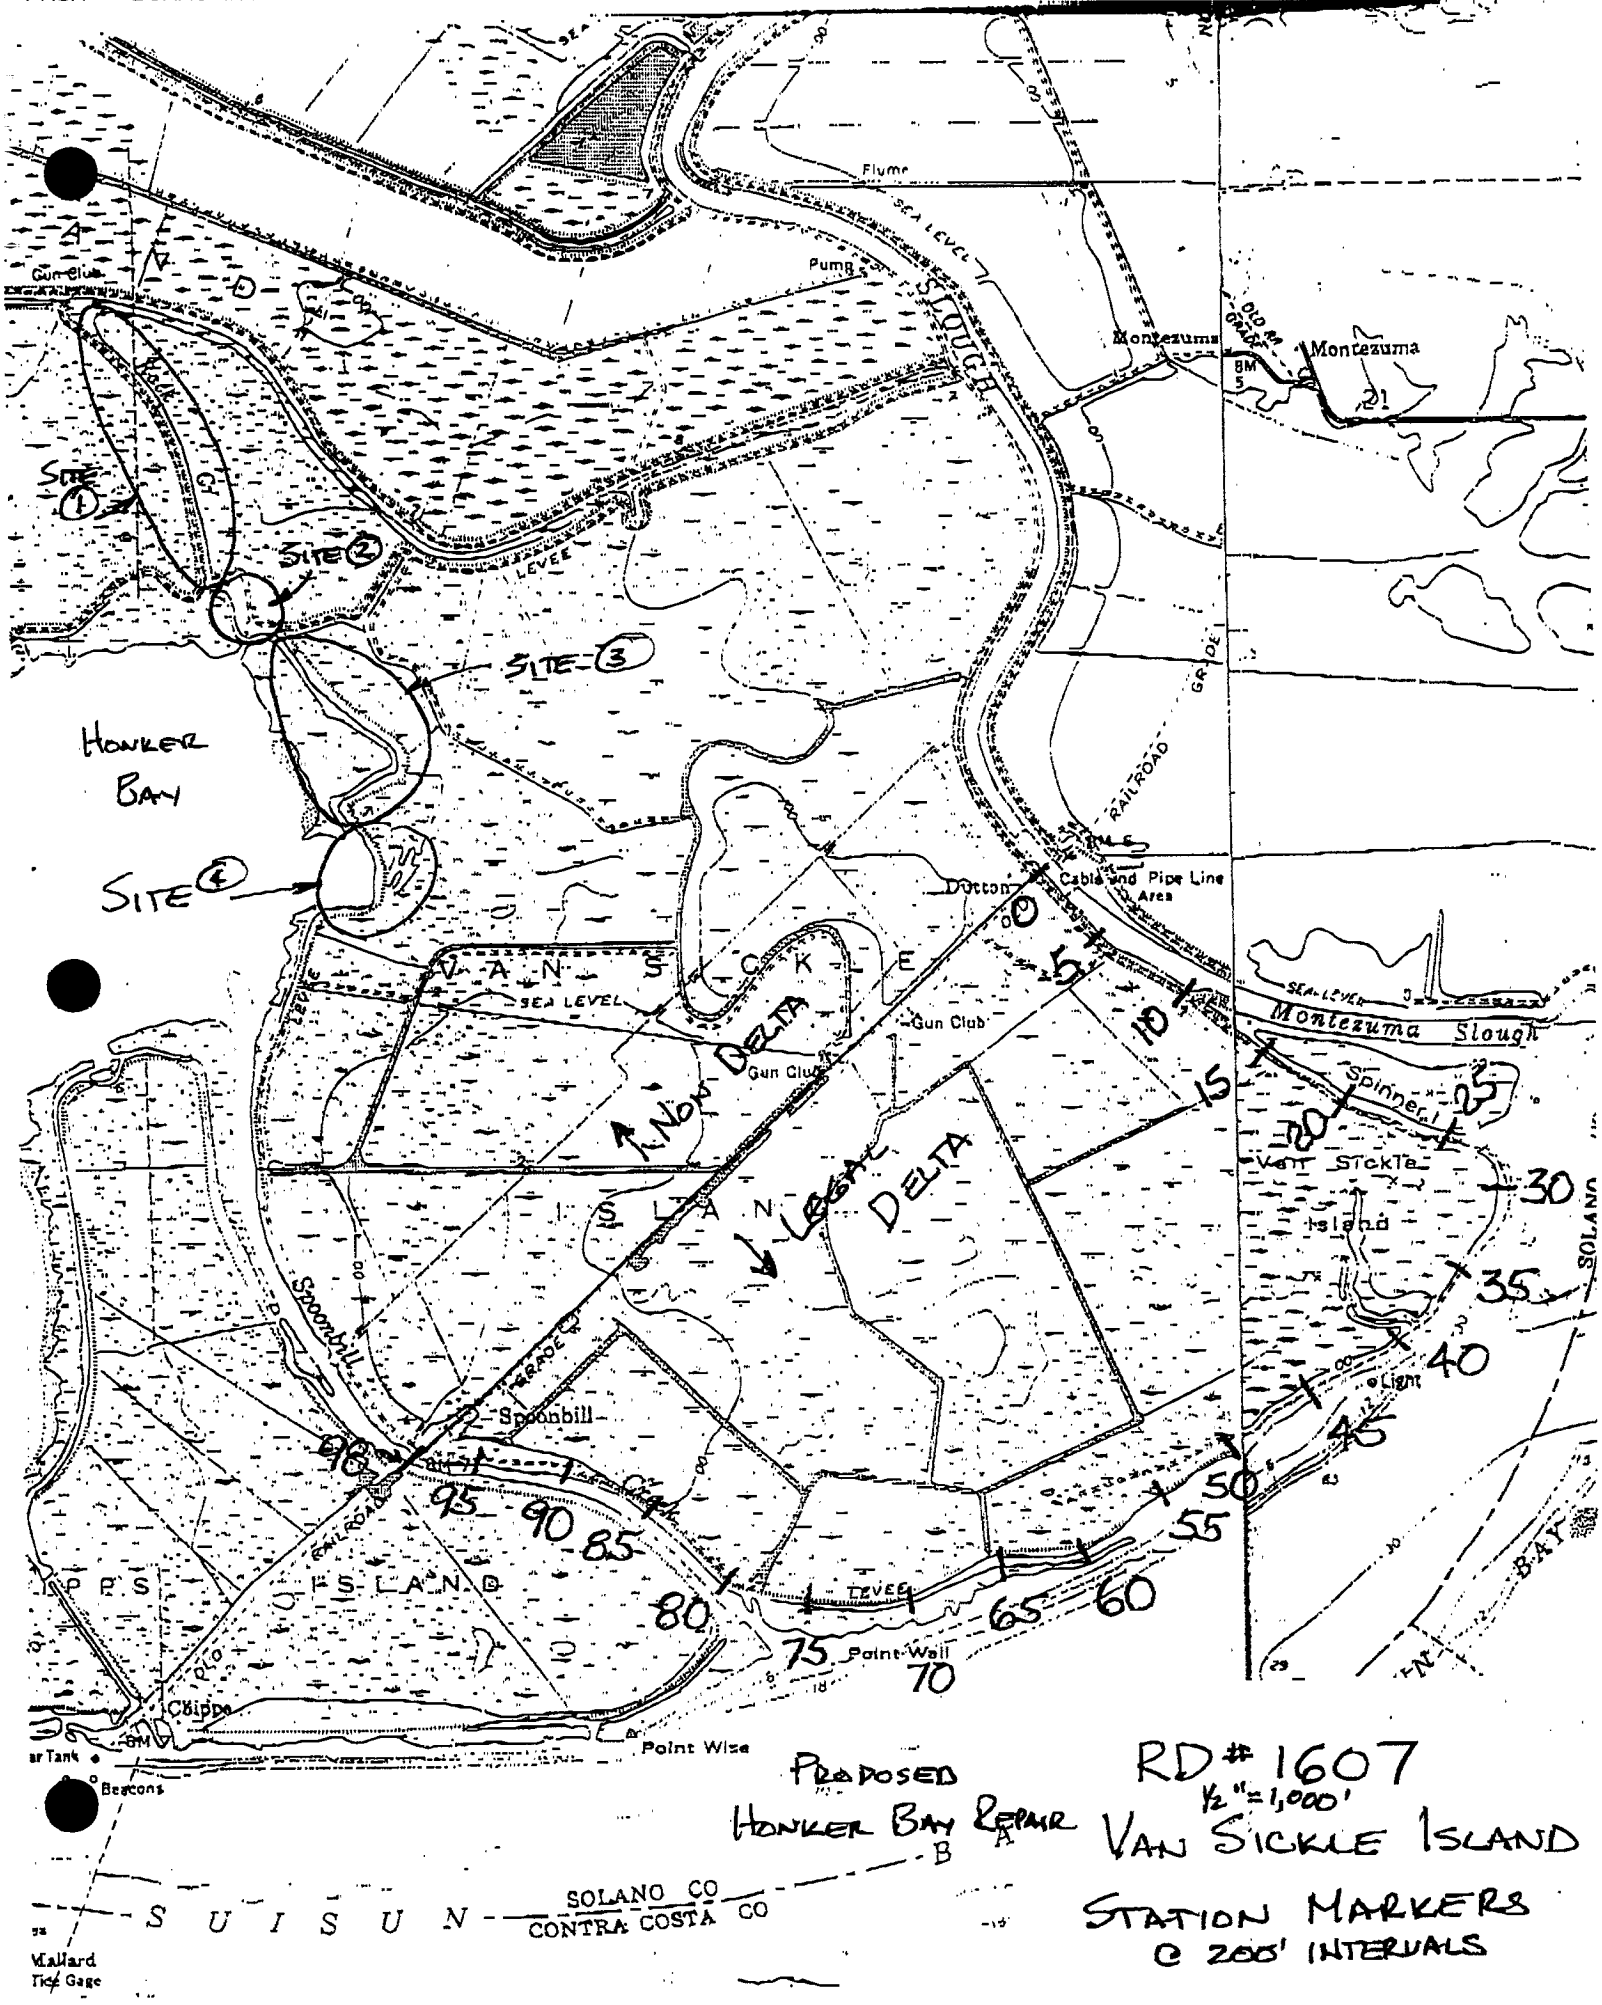

PROPOSED
HONKER BAY REPAIR

RD # 1607
½" = 1,000'
VAN SICKLE ISLAND
STATION MARKERS
@ 200' INTERVALS

G-008480

G-008480