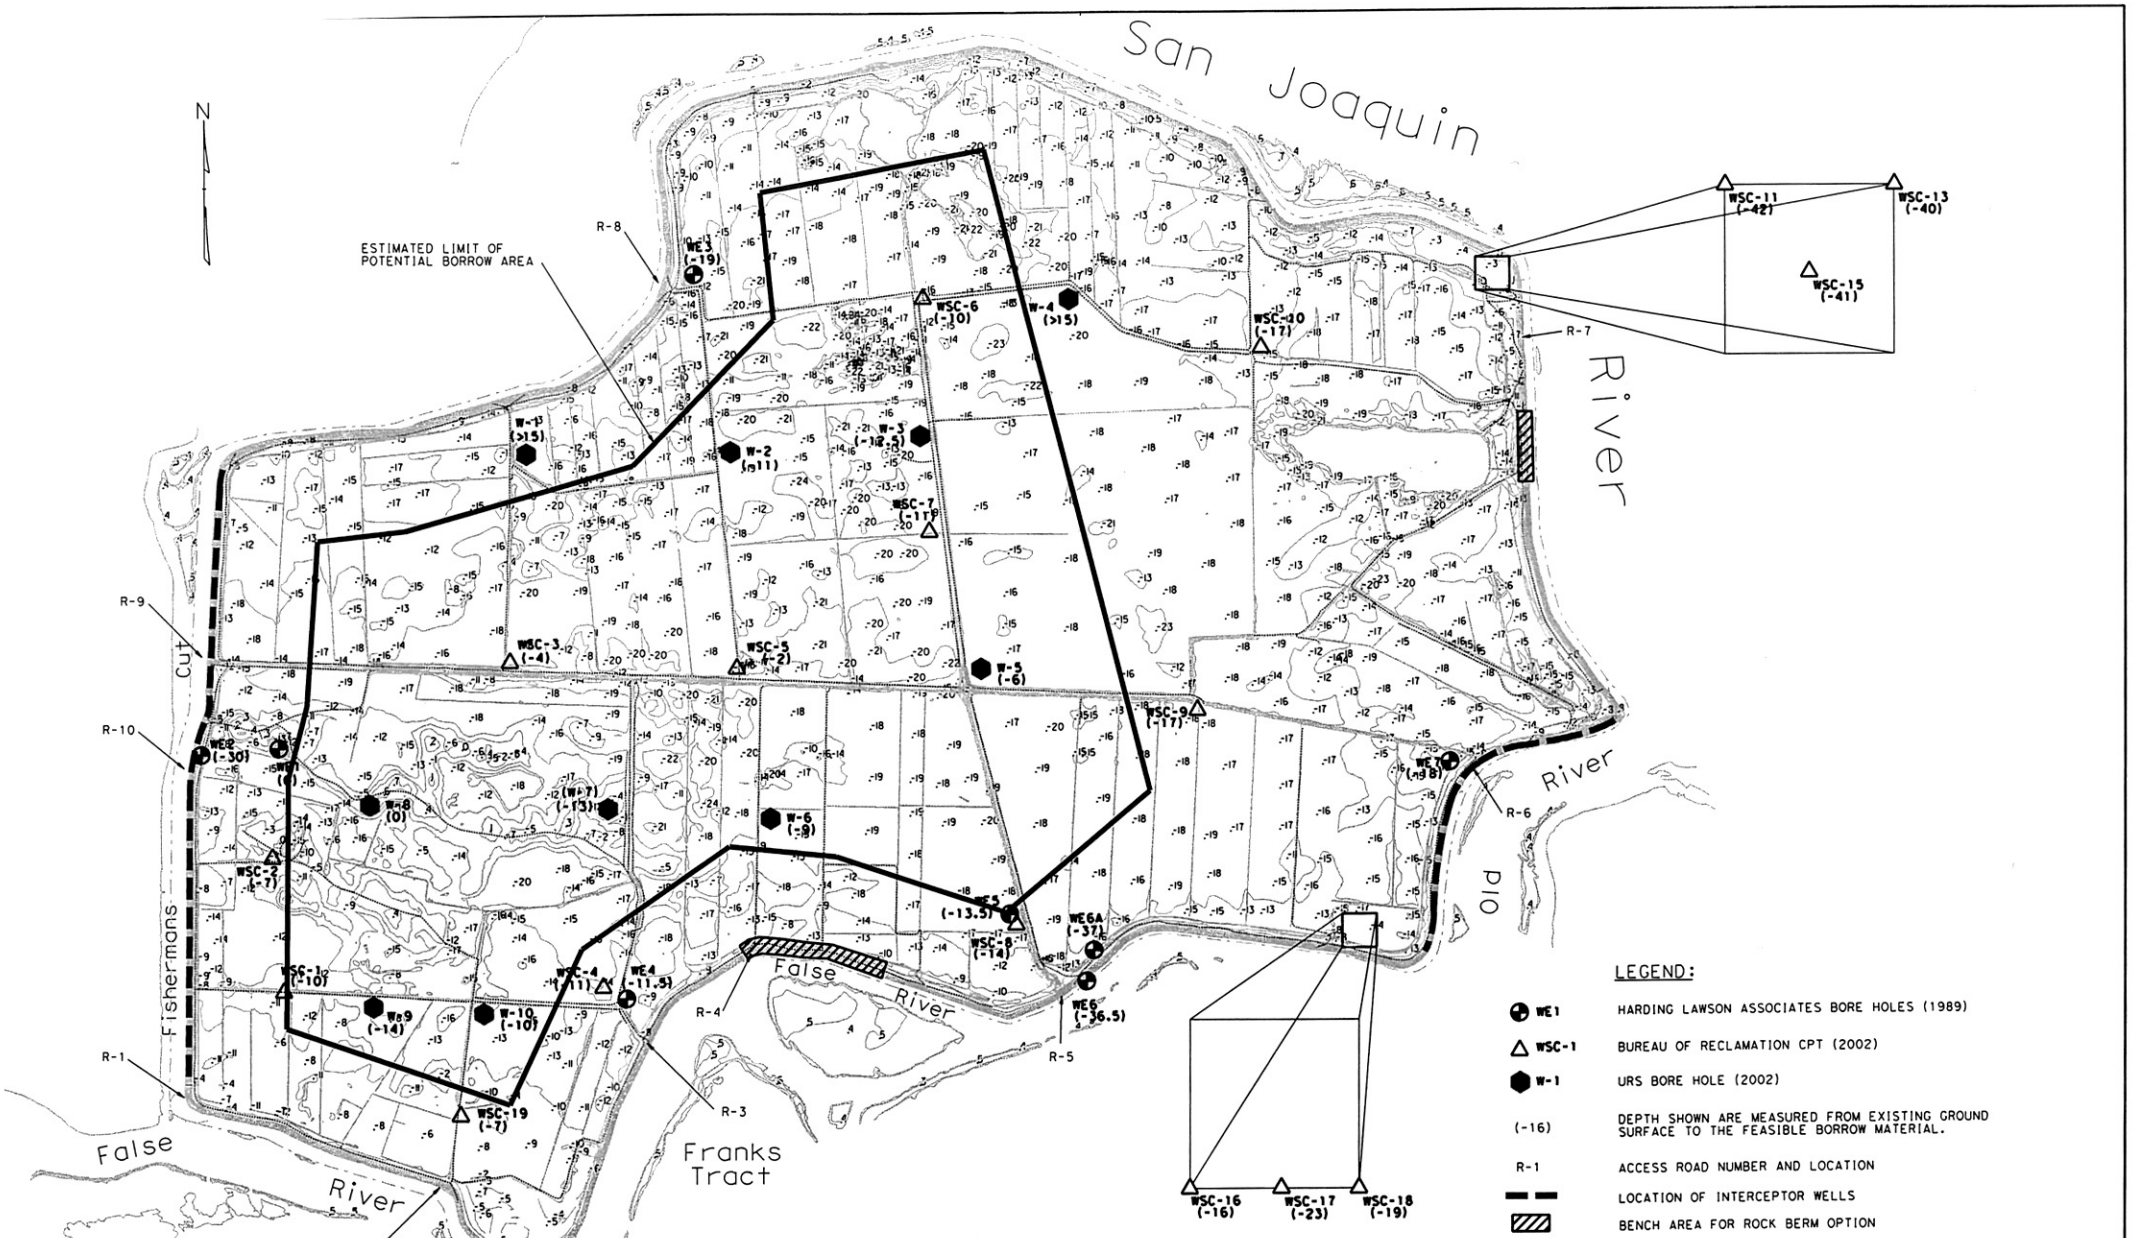

URS	PROJECT NO. 26814169 STATE OF CALIFORNIA DEPARTMENT OF WATER RESOURCES	WEBB TRACT PLAN	FIGURE 2

J:\CADSHARED\BACON ISLAND\COST ESTIMATE DRAWINGS\FIG-2.DGN