VICTORIA ISLAND
(NEW CLIFTON COURT INTAKE)

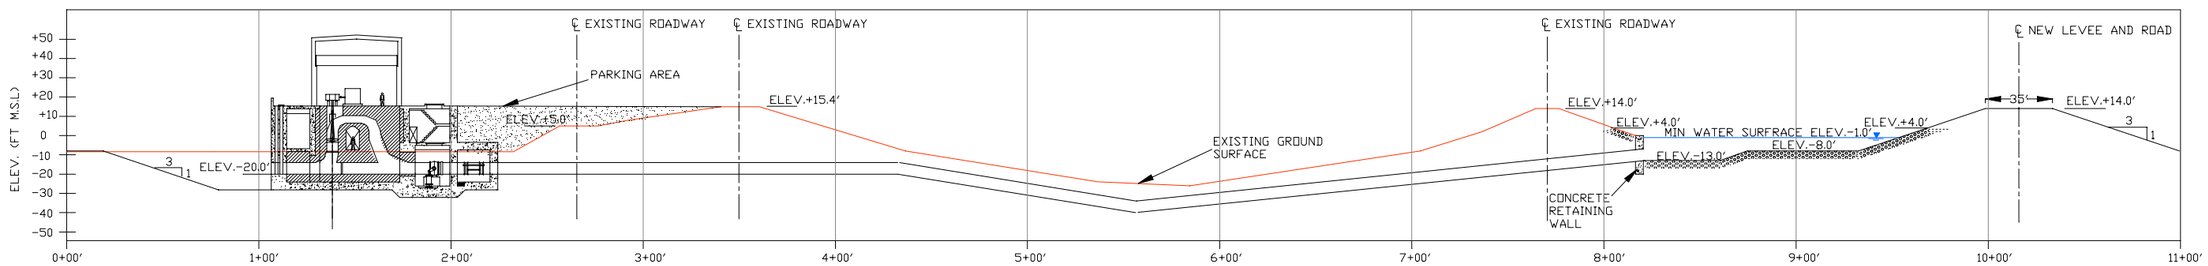

PROFILE VIEW

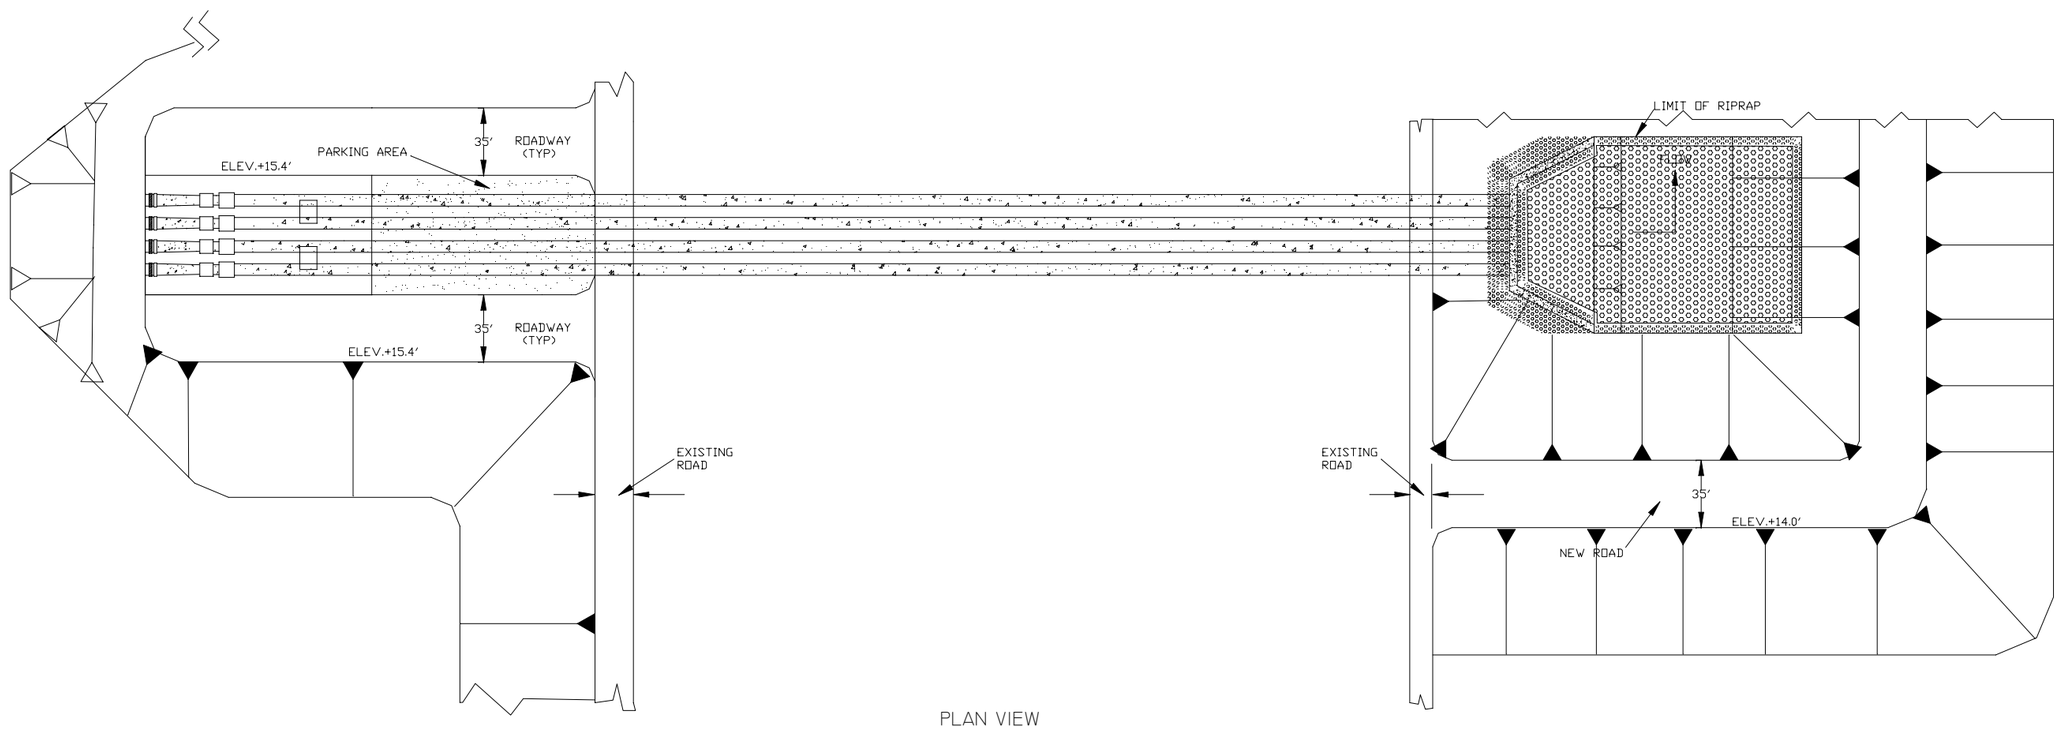

PLAN VIEW

SCALE: 1" = 80'

FIGURE 31

REV.	DATE	DESCRIPTION	SUB.	APP'D

DESIGNED | CHECKED
DRAWN | REVIEWED
SUBMITTED:

APPROVAL RECOMMENDED:
APPROVAL RECOMMENDED:
APPROVED: DATE:

REGISTERED PROFESSIONAL ENGINEER OF THE STATE OF CALIFORNIA

STATE OF CALIFORNIA
THE RESOURCES AGENCY
DEPARTMENT OF WATER RESOURCES
DIVISION OF PLANNING AND LOCAL ASSISTANCE
INTEGRATED STORAGE INVESTIGATIONS

IN DELTA STORAGE PROGRAM

SPEC. No.
DRAWING No.
REV. | SHEET No.

DESIGNFILESPECIFICATION

DATE
DESIGNFILESPECIFICATION