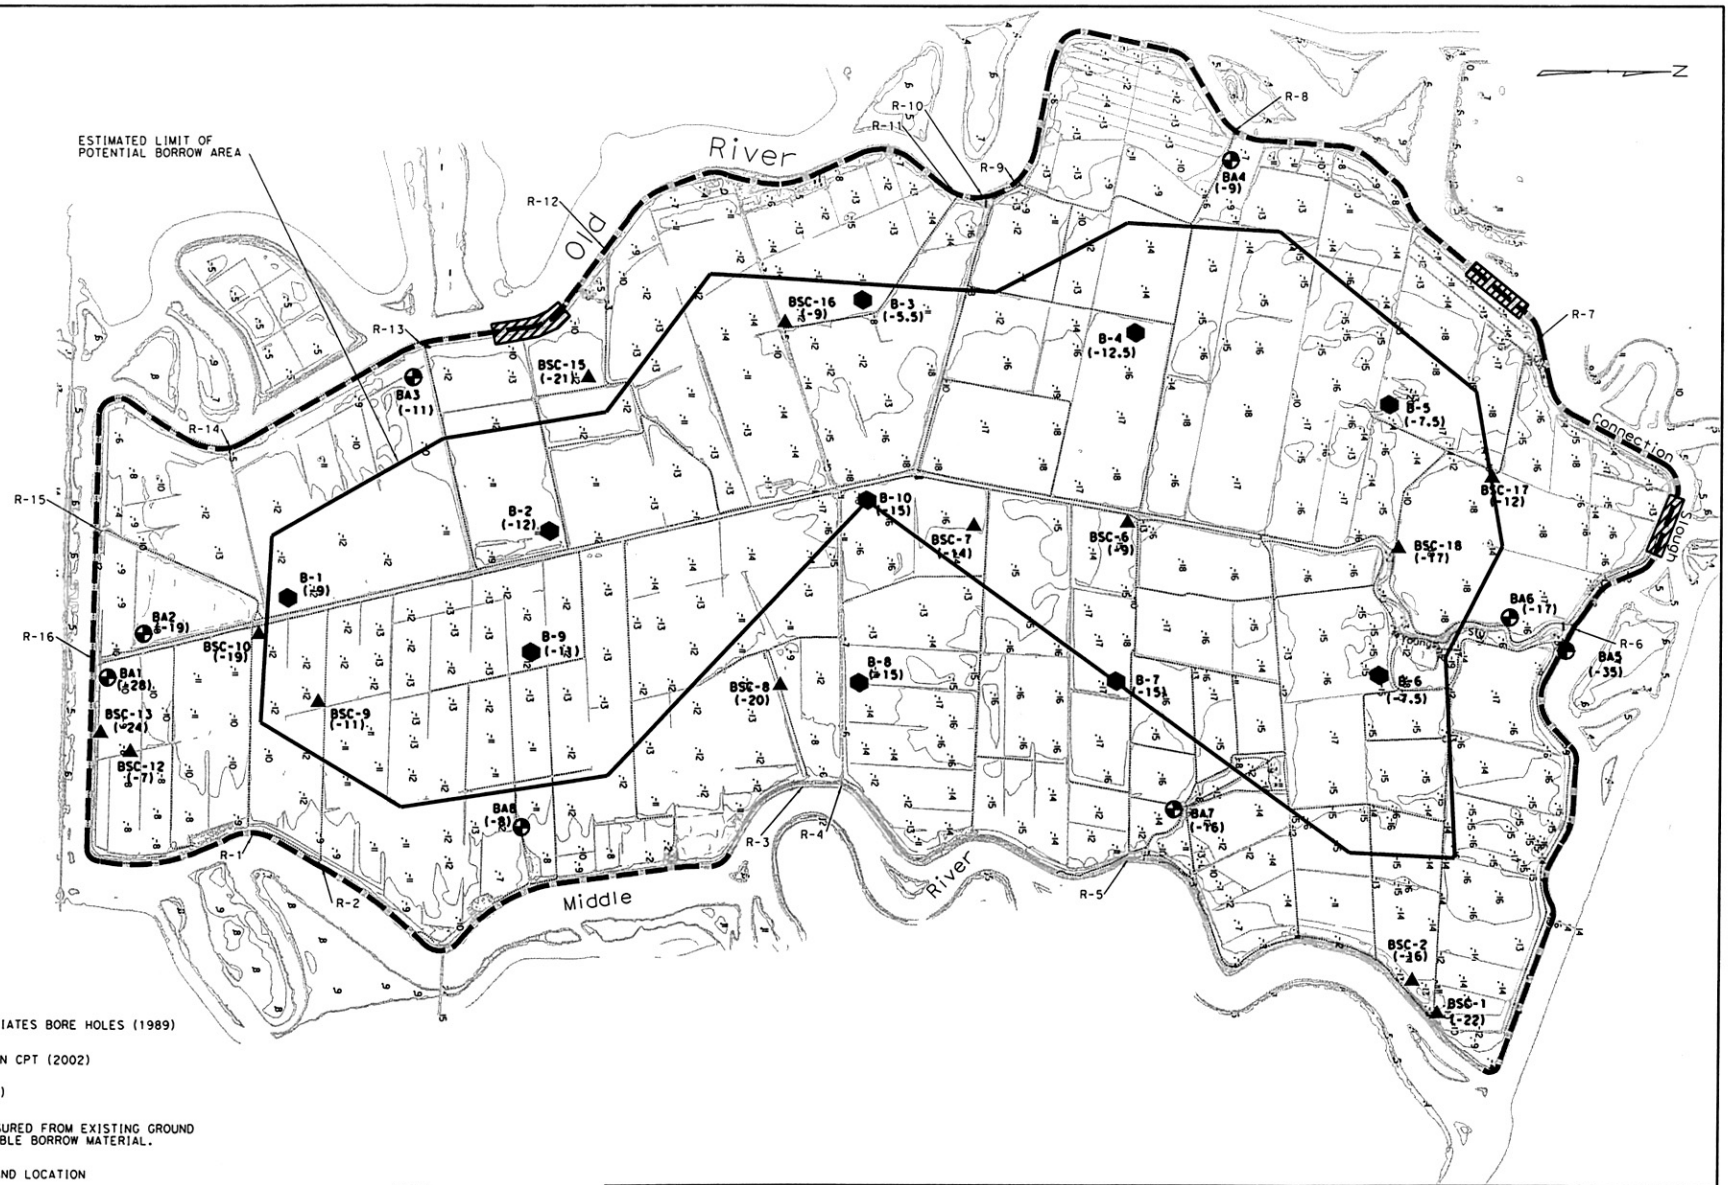

LEGEND:

BA1	HARDING LAWSON ASSOCIATES BORE HOLES (1989)
BSC-1	BUREAU OF RECLAMATION CPT (2002)
B-1	URS BORE HOLES (2002)
(-16)	DEPTH SHOWN ARE MEASURED FROM EXISTING GROUND SURFACE TO THE FEASIBLE BORROW MATERIAL.
R-1	ACCESS ROAD NUMBER AND LOCATION
	LOCATION OF INTERCEPTOR WELLS
	BENCH AREA FOR ROCK BERM OPTION

SCALE

0 2000 4000 FEET

URS

PROJECT NO. 26814169

STATE OF CALIFORNIA
DEPARTMENT OF WATER RESOURCES

BACON ISLAND PLAN

FIGURE 3

J:\CADSHARED\BACON ISLAND\COST ESTIMATE DRAWINGS\FIG-3.DGN

...\Fig-3.dgn 06/16/2003 02:35:11 PM